

Work Order ID 116178

Monday, April 07, 2014 11:43:41 AM

\*116178\*

Page 1

Item ID: D4324-043

Revision ID:

Item Name: Arm Support Assembly

Start Date: 4/7/2014 Start Qty: 3.00

Required Date: 4/11/2014 Req'd Qty: 3.00

Reference:

Accept

\*N900040100\*

Setup Start \*NS1\*

Stop \*NS2\*

Cust Item ID:

Customer:

Approvals: Process Plan: ME Date: 14-4-7

QC: \_\_\_\_\_ Date: \_\_\_\_\_

Tooling: \_\_\_\_\_ Date: \_\_\_\_\_

SPC (Y/N): \_\_\_\_\_ Date: \_\_\_\_\_

Run Start \*NR1\*

Stop \*NR2\*

Sequence ID/  
Work Center ID

Operation  
Description

Set Up/  
Run Hours

Tool ID

Tool #

Plan  
Code

Accept  
Qty

Reject  
Qty

Reject  
Number

Insp.  
Stamp

Draw Nbr

Revision Nbr

D4324

A

100

Weld per dwg A/R S.S. rod Batch: M125059

0.00

\*100\*

Large Fab

Memo

0.00

Large Fab

3

14-04-14

JBL

110

QC9- Inspect visual per QSI004- Fusion Welds

0.00

\*110\*

QC

Memo

0.00

Quality Control

3

14-04-14

DAS

9

9-89

120

QC5- Inspect part completeness to step on W/O

0.00

\*120\*

QC

Memo

0.00

Quality Control

3

14-04-14

DAS

9

9-89

**Work Order ID 116178**

Monday, April 07, 2014 11:43:41 AM

**\*116178\***

Page 2

Item ID: D4324-043

Revision ID:

Item Name: Arm Support Assembly

Start Date: 4/7/2014 Start Qty: 3.00 \*3\*

Required Date: 4/11/2014 Req'd Qty: 3.00 \*3\*

Reference:

Accept

**\*N900040100\***Setup Start **\*NS1\***Stop **\*NS2\***

Cust Item ID:

Customer:

Approvals: Process Plan: \_\_\_\_\_ Date: \_\_\_\_\_

QC: \_\_\_\_\_ Date: \_\_\_\_\_

Tooling: \_\_\_\_\_ Date: \_\_\_\_\_

SPC (Y/N): \_\_\_\_\_ Date: \_\_\_\_\_

Run Start **\*NR1\***Stop **\*NR2\***Sequence ID/  
Work Center IDOperation  
DescriptionSet Up/  
Run Hours

Tool ID

Tool #

Plan  
CodeAccept  
QtyReject  
QtyReject  
NumberInsp.  
Stamp

130

Identify as per dwg & Stock Location: **ST103** 0.00**\*130\***

Packaging

Memo

0.00

Packaging

**3\*****4.4.14**

140

QC21- Final Inspection - Work Order Release

0.00

**\*140\***

QC

Memo

0.00

Quality Control

**4.14.15****14.04.15**



# Picklist Print

Monday, April 07, 2014 11:43:40 AM

Page 1

Work Order ID: 116178

**\*116178\***

Parent Item: D4324-043

**\*D4324-043\***

Parent Item Name: Arm Support Assembly

Start Date: 4/7/2014

Required Date: 4/11/2014

Start Qty: 3.00

Required Qty: 3.00

Comments: IPP Rev:A 11.04.04 new issue DD verf:EC

| Component Item ID/<br>Item Name | Replacement<br>Item ID | Mfg/<br>Purch | Bin<br>Item | Primary<br>Location | Last<br>Location | Route<br>Seq ID | Unit of<br>Measure | Qty on<br>Hand | Qty per Kit | Total<br>Qty | Qty<br>Issued | Date<br>Issued | Status |
|---------------------------------|------------------------|---------------|-------------|---------------------|------------------|-----------------|--------------------|----------------|-------------|--------------|---------------|----------------|--------|
|---------------------------------|------------------------|---------------|-------------|---------------------|------------------|-----------------|--------------------|----------------|-------------|--------------|---------------|----------------|--------|

|         |  |           |    |  |  |     |      |         |   |   |  |  |  |
|---------|--|-----------|----|--|--|-----|------|---------|---|---|--|--|--|
| AN310C3 |  | Purchased | No |  |  | 100 | Each | 30.0000 | 1 | 3 |  |  |  |
|---------|--|-----------|----|--|--|-----|------|---------|---|---|--|--|--|

**\*AN310C3\***

NUT

Location

Loc Qty

Loc Code

ST342

30

114714

10

M128429

20

|         |  |              |    |  |  |     |      |        |   |   |  |  |  |
|---------|--|--------------|----|--|--|-----|------|--------|---|---|--|--|--|
| D4324-3 |  | Manufactured | No |  |  | 100 | Each | 5.0000 | 1 | 3 |  |  |  |
|---------|--|--------------|----|--|--|-----|------|--------|---|---|--|--|--|

**\*D4324-3\***

Support Plate

Location

Loc Qty

Loc Code

WA002

5

106395

4

113510

|         |  |              |    |  |  |     |      |        |  |   |  |  |  |
|---------|--|--------------|----|--|--|-----|------|--------|--|---|--|--|--|
| D4324-7 |  | Manufactured | No |  |  | 100 | Each | 0.0000 |  | 3 |  |  |  |
|---------|--|--------------|----|--|--|-----|------|--------|--|---|--|--|--|

**\*D4324-7\***

Tube

116183

[3]

14-04-14

136



14-04-14

136

14-04-14

136

| ITEM | QTY<br>-043 | PART<br>NUMBER | DESCRIPTION          |
|------|-------------|----------------|----------------------|
| 1    | X           | D4324-043      | ARM SUPPORT ASSEMBLY |
| 2    | 1           | D4324-3        | SUPPORT PLATE        |
| 3    | 1           | D4324-7        | TUBE                 |
| 4    | 1           | AN310C3        | NUT, CASTELLATED     |

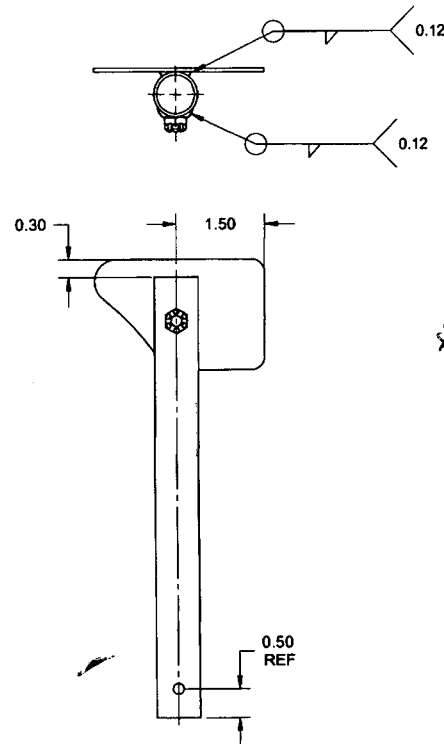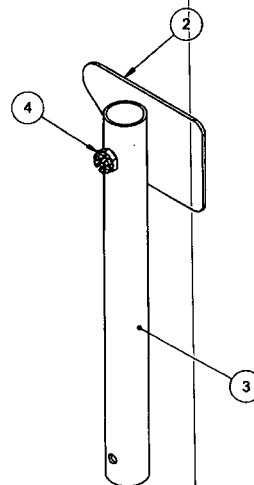

# 116178  
14-4-9.

**D4324-043 ARM SUPPORT ASSEMBLY**  
(REF. EAGLE DRAWING No. D2046902 P/N EA20469-16)

**RELEASED**  
2011-04-09

**NOTES:**

- 1) MATERIAL: N/A
- 2) FINISH: N/A
- 3) TOLERANCES: PER DART QSI 018 UNLESS OTHERWISE NOTED
- 4) UNITS: INCHES UNLESS OTHERWISE NOTED
- 5) BREAK SHARP EDGES: 0.005 TO 0.010 MAX
- 6) IDENTIFICATION: IDENTIFY PER QSI 044 6.1
- 7) WEIGHT: 0.32 lbs
- 8) WELD PER DART QSI 004

|            |                    |  |              |
|------------|--------------------|--|--------------|
| DESIGN     | RF                 | <b>DART AEROSPACE LTD</b>  |              |
| DRAWN      | RF                 | HAWKESBURY, ONTARIO, CANADA  |              |
| CHECKED    | <i>[Signature]</i> | DRAWING NO.  | REV. A       |
| MFG. APPR. | <i>[Signature]</i> | D4324  | SHEET 2 OF 5 |
| APPROVED   | <i>[Signature]</i> | TITLE  | SCALE        |
| DE APPR.   | <i>[Signature]</i> | VRD PARTS  | NTS          |
| DATE       | 11.01.31           | <small>COPYRIGHT © 2011 BY DART AEROSPACE LTD<br/>THIS DOCUMENT IS PRIVATE AND CONFIDENTIAL AND IS SUPPLIED ON THE UNDERSTANDING THAT IT IS<br/>NOT TO BE USED FOR ANY PURPOSE OR COPIED OR COMMUNICATED TO ANY OTHER PERSON WITHOUT<br/>WRITTEN PERMISSION FROM DART AEROSPACE LTD.</small> |              |

DQA: \_\_\_\_\_ Date: \_\_\_\_\_



## WORK ORDER NON-CONFORMANCE / UPDATE

QA Closed: \_\_\_\_\_ Date: \_\_\_\_\_




Work Order update only ☐

|  |  |  |                                      |                                    |                                    |                                      |                                    |                                    |  |                                  |  |                                    |  |                                |                                    |                                    |                                   |  |
|--|--|--|--------------------------------------|------------------------------------|------------------------------------|--------------------------------------|------------------------------------|------------------------------------|--|----------------------------------|--|------------------------------------|--|--------------------------------|------------------------------------|------------------------------------|-----------------------------------|--|
| Work Order: _____<br><br>Part No. _____<br><br>NCR No. _____ | <b>DISPOSITION</b><br><br>Rework <input type="checkbox"/><br>Scrap <input type="checkbox"/><br>Use-as-is <input type="checkbox"/><br>Suspected Unapproved <input type="checkbox"/> | <b>AGAINST DEPARTMENT/PROCESS</b><br><br><table style="width:100%;"> <tr> <td>Skid-tube <input type="checkbox"/></td> <td>Crosstube <input type="checkbox"/></td> <td>Water Jet <input type="checkbox"/></td> <td>Engineering <input type="checkbox"/></td> </tr> <tr> <td>Machining <input type="checkbox"/></td> <td>Small Fab <input type="checkbox"/></td> <td>Prod. Eng. Coord. <input type="checkbox"/></td> <td>Quality <input type="checkbox"/></td> </tr> <tr> <td>Thermoforming <input type="checkbox"/></td> <td>Finishing <input type="checkbox"/></td> <td>Rec/Store/Packaging <input type="checkbox"/></td> <td>Other <input type="checkbox"/></td> </tr> <tr> <td>Large Fab <input type="checkbox"/></td> <td>Composite <input type="checkbox"/></td> <td>Supplier <input type="checkbox"/></td> <td></td> </tr> </table> | Skid-tube <input type="checkbox"/>   | Crosstube <input type="checkbox"/> | Water Jet <input type="checkbox"/> | Engineering <input type="checkbox"/> | Machining <input type="checkbox"/> | Small Fab <input type="checkbox"/> | Prod. Eng. Coord. <input type="checkbox"/> | Quality <input type="checkbox"/> | Thermoforming <input type="checkbox"/> | Finishing <input type="checkbox"/> | Rec/Store/Packaging <input type="checkbox"/> | Other <input type="checkbox"/> | Large Fab <input type="checkbox"/> | Composite <input type="checkbox"/> | Supplier <input type="checkbox"/> |  |
| Skid-tube <input type="checkbox"/>                           | Crosstube <input type="checkbox"/>   | Water Jet <input type="checkbox"/>   | Engineering <input type="checkbox"/> |                                    |                                    |                                      |                                    |                                    |  |                                  |  |                                    |  |                                |                                    |                                    |                                   |  |
| Machining <input type="checkbox"/>                           | Small Fab <input type="checkbox"/>   | Prod. Eng. Coord. <input type="checkbox"/>   | Quality <input type="checkbox"/>     |                                    |                                    |                                      |                                    |                                    |  |                                  |  |                                    |  |                                |                                    |                                    |                                   |  |
| Thermoforming <input type="checkbox"/>                       | Finishing <input type="checkbox"/>   | Rec/Store/Packaging <input type="checkbox"/>   | Other <input type="checkbox"/>       |                                    |                                    |                                      |                                    |                                    |  |                                  |  |                                    |  |                                |                                    |                                    |                                   |  |
| Large Fab <input type="checkbox"/>                           | Composite <input type="checkbox"/>   | Supplier <input type="checkbox"/>  |                                      |                                    |                                    |                                      |                                    |                                    |  |                                  |  |                                    |  |                                |                                    |                                    |                                   |  |

| Root Cause    | Date | Step | Qty | Description of work order update or non-conformance | Initial Chief Eng | Action Description | Sign & Date | Verification | QC Inspector |
|---------------|------|------|-----|---|-------------------|--------------------|-------------|--------------|--------------|
| Design        |      |      |     |   |                   |                    |             |              |              |
| Doc/Data      |      |      |     |   |                   |                    |             |              |              |
| Equip/Tooling |      |      |     |   |                   |                    |             |              |              |
| Handling/Pre  |      |      |     |   |                   |                    |             |              |              |
| Material      |      |      |     |   |                   |                    |             |              |              |
| Operator      |      |      |     |   |                   |                    |             |              |              |
| Offset/Setup  |      |      |     |   |                   |                    |             |              |              |
| Process       |      |      |     |   |                   |                    |             |              |              |
| Supplier      |      |      |     |   |                   |                    |             |              |              |
| Training      |      |      |     |   |                   |                    |             |              |              |
| Transport     |      |      |     |   |                   |                    |             |              |              |
| Unapproved    |      |      |     |   |                   |                    |             |              |              |

### FAULT CATEGORY

|  |  |   |  |
|--|--|---|--|
| <b>Landing Gear</b><br><input type="checkbox"/> Bending<br><input type="checkbox"/> Centre Not Concentric<br><input type="checkbox"/> Cracks<br><input type="checkbox"/> Crimp/Kink/Ripple/Wave<br><input type="checkbox"/> Cuffs<br><input type="checkbox"/> Crushing<br><input type="checkbox"/> Heat Treat<br><input type="checkbox"/> Inspection Strip in Tube<br><input type="checkbox"/> Marks/Chatter<br><input type="checkbox"/> Turning Sequence<br><input type="checkbox"/> Wave/Twist in Tube | <b>General</b><br><input type="checkbox"/> Bend<br><input type="checkbox"/> BOM/Route<br><input type="checkbox"/> Broken/Damage/Defect<br><input type="checkbox"/> Burrs<br><input type="checkbox"/> Contamination<br><input type="checkbox"/> Countersink<br><input type="checkbox"/> Cut Too Short<br><input type="checkbox"/> Drawing<br><input type="checkbox"/> Drill Holes<br><input type="checkbox"/> Finish<br><input type="checkbox"/> Fit/Function | <input type="checkbox"/> Folio/Program<br><input type="checkbox"/> Grain<br><input type="checkbox"/> Hardware<br><input type="checkbox"/> Inspection Incomplete/Unqualified<br><input type="checkbox"/> Instructions Incomplete/Unclear<br><input type="checkbox"/> Misaligned/off center<br><input type="checkbox"/> Mislabeled<br><input type="checkbox"/> Misread<br><input type="checkbox"/> Off-set<br><input type="checkbox"/> Out of Calibration<br><input type="checkbox"/> Out of Sequence | <input type="checkbox"/> Outside Dimensions<br><input type="checkbox"/> Over/Under tolerance<br><input type="checkbox"/> Part Incorrect<br><input type="checkbox"/> Part Lost/Missing<br><input type="checkbox"/> Part Moved<br><input type="checkbox"/> Positioned Wrong<br><input type="checkbox"/> Power Loss/Surge<br><br><input type="checkbox"/> Pressure/Forced<br><input type="checkbox"/> Set-up<br><input type="checkbox"/> Temperature/Cure<br><input type="checkbox"/> Weld<br><input type="checkbox"/> Wrong Stock Pulled<br><input type="checkbox"/> Other |
|--|--|---|--|

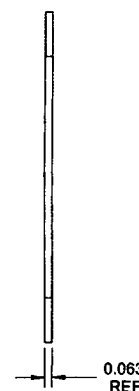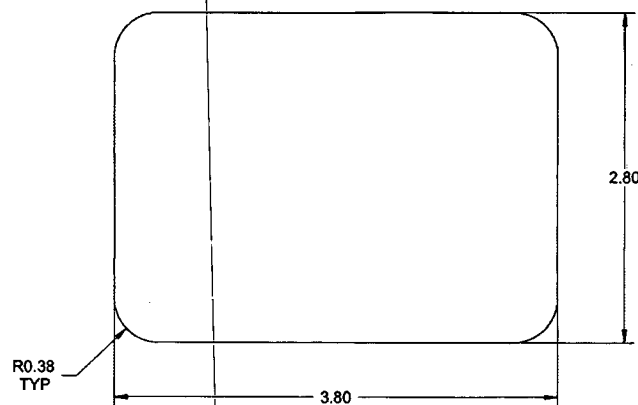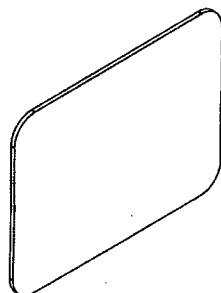

# 116178  
MT

**D4324-1 BASE PLATE**  
(REF. EAGLE DRAWING No. D2046902 P/N EA20469-16)

**NOTES:**

- 1) MATERIAL: AISI 304/316 STAINLESS STEEL SHEET, 0.063 (16 GAUGE) THICK  
ANNEALED  
2B FINISH  
PER MIL-S-5059  
OR AMS-5513 (304)  
OR AMS 5524 (316)  
OR ASTM A240  
OR ASME SA240  
REF DART SPEC. M304S16GA
- 2) FINISH: NONE
- 3) TOLERANCES: PER DART QSI 018 UNLESS OTHERWISE NOTED
- 4) UNITS: INCHES UNLESS OTHERWISE NOTED
- 5) BREAK SHARP EDGES: 0.005 TO 0.010 MAX
- 6) IDENTIFICATION: N/A
- 7) WEIGHT: 0.19 lbs

**RELEASED**  
2011-04-06  
JMS

|   |               |  |                        |
|---|---------------|--|------------------------|
| DESIGN  | RF            | <b>DART AEROSPACE LTD</b><br>HAWKESBURY, ONTARIO, CANADA |                        |
| DRAWN   | RF            |  |                        |
| CHECKED   | <del>RF</del> | DRAWING NO.<br><b>D4324</b>                              | REV. A<br>SHEET 3 OF 5 |
| MFG. APPR.  | <del>RF</del> | TITLE<br><b>VRD PARTS</b>                                | SCALE<br>NTS           |
| APPROVED  | <del>RF</del> | DATE<br><b>11.01.31</b>                                  |                        |
| DE APPR.  | <del>RF</del> |  |                        |
| <small>COPYRIGHT © 2011 BY DART AEROSPACE LTD<br/>THIS DOCUMENT IS PRIVATE AND CONFIDENTIAL, AND IS SUPPLIED ON THE EXPRESS CONDITION THAT IT IS<br/>NOT TO BE USED FOR ANY PURPOSE OR COPIED OR COMMUNICATED TO ANY OTHER PERSON WITHOUT<br/>WRITTEN PERMISSION FROM DART AEROSPACE LTD.</small> |               |  |                        |

DQA: \_\_\_\_\_ Date: \_\_\_\_\_



## WORK ORDER NON-CONFORMANCE / UPDATE

QA Closed: \_\_\_\_\_ Date: \_\_\_\_\_

Work Order update only ☐

|  |      |      |     |  |                   |   |             |              |              |  |  |
|--|------|------|-----|--|-------------------|---|-------------|--------------|--------------|--|--|
| Work Order: _____<br><br>Part No. _____<br><br>NCR No. _____ |      |      |     | <b>DISPOSITION</b><br><br>Rework <input type="checkbox"/><br>Scrap <input type="checkbox"/><br>Use-as-is <input type="checkbox"/><br>Suspected Unapproved <input type="checkbox"/> |                   | <b>AGAINST DEPARTMENT/PROCESS</b><br><br><div style="display: flex; justify-content: space-between;"> <div>           Skid-tube <input type="checkbox"/><br/>           Machining <input type="checkbox"/><br/>           Thermoforming <input type="checkbox"/><br/>           Large Fab <input type="checkbox"/> </div> <div>           Crosstube <input type="checkbox"/><br/>           Small Fab <input type="checkbox"/><br/>           Finishing <input type="checkbox"/><br/>           Composite <input type="checkbox"/> </div> <div>           Water Jet <input type="checkbox"/><br/>           Prod. Eng. Coord. <input type="checkbox"/><br/>           Rec/Store/Packaging <input type="checkbox"/><br/>           Supplier <input type="checkbox"/> </div> <div>           Engineering <input type="checkbox"/><br/>           Quality <input type="checkbox"/><br/>           Other <input type="checkbox"/> </div> </div> |             |              |              |  |  |
| Root Cause   | Date | Step | Qty | Description of work order update or non-conformance  | Initial Chief Eng | Action Description  | Sign & Date | Verification | QC Inspector |  |  |
| Design   |      |      |     |  |                   |   |             |              |              |  |  |
| Doc/Data   |      |      |     |  |                   |   |             |              |              |  |  |
| Equip/Tooling  |      |      |     |  |                   |   |             |              |              |  |  |
| Handling/Pre   |      |      |     |  |                   |   |             |              |              |  |  |
| Material   |      |      |     |  |                   |   |             |              |              |  |  |
| Operator   |      |      |     |  |                   |   |             |              |              |  |  |
| Offset/Setup   |      |      |     |  |                   |   |             |              |              |  |  |
| Process  |      |      |     |  |                   |   |             |              |              |  |  |
| Supplier   |      |      |     |  |                   |   |             |              |              |  |  |
| Training   |      |      |     |  |                   |   |             |              |              |  |  |
| Transport  |      |      |     |  |                   |   |             |              |              |  |  |
| Unapproved   |      |      |     |  |                   |   |             |              |              |  |  |

| FAULT CATEGORY   |  |  |  |   |  |   |  |   |  |
|--|--|--|--|---|--|---|--|---|--|
| <b>Landing Gear</b><br><input type="checkbox"/> Bending<br><input type="checkbox"/> Centre Not Concentric<br><input type="checkbox"/> Cracks<br><input type="checkbox"/> Crimp/Kink/Ripple/Wave<br><input type="checkbox"/> Cuffs<br><input type="checkbox"/> Crushing<br><input type="checkbox"/> Heat Treat<br><input type="checkbox"/> Inspection Strip in Tube<br><input type="checkbox"/> Marks/Chatter<br><input type="checkbox"/> Turning Sequence<br><input type="checkbox"/> Wave/Twist in Tube |  | <b>General</b><br><input type="checkbox"/> Bend<br><input type="checkbox"/> BOM/Route<br><input type="checkbox"/> Broken/Damage/Defect<br><input type="checkbox"/> Burrs<br><input type="checkbox"/> Contamination<br><input type="checkbox"/> Countersink<br><input type="checkbox"/> Cut Too Short<br><input type="checkbox"/> Drawing<br><input type="checkbox"/> Drill Holes<br><input type="checkbox"/> Finish<br><input type="checkbox"/> Fit/Function |  | <input type="checkbox"/> Folio/Program<br><input type="checkbox"/> Grain<br><input type="checkbox"/> Hardware<br><input type="checkbox"/> Inspection Incomplete/Unqualified<br><input type="checkbox"/> Instructions Incomplete/Unclear<br><input type="checkbox"/> Misaligned/off center<br><input type="checkbox"/> Mislabeled<br><input type="checkbox"/> Misread<br><input type="checkbox"/> Off-set<br><input type="checkbox"/> Out of Calibration<br><input type="checkbox"/> Out of Sequence |  | <input type="checkbox"/> Outside Dimensions<br><input type="checkbox"/> Over/Under tolerance<br><input type="checkbox"/> Part Incorrect<br><input type="checkbox"/> Part Lost/Missing<br><input type="checkbox"/> Part Moved<br><input type="checkbox"/> Positioned Wrong<br><input type="checkbox"/> Power Loss/Surge<br><br>_____<br>_____<br>_____ |  | <input type="checkbox"/> Pressure/Forced<br><input type="checkbox"/> Set-up<br><input type="checkbox"/> Temperature/Cure<br><input type="checkbox"/> Weld<br><input type="checkbox"/> Wrong Stock Pulled<br><br><input type="checkbox"/> Other<br>_____<br>_____<br>_____ |  |



8 7 6 5 4 3 2 1

D

D

C

C



B

B


A

A

8 7 6 5 4 3 2 1

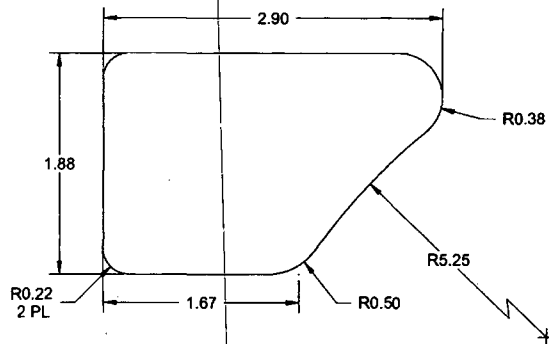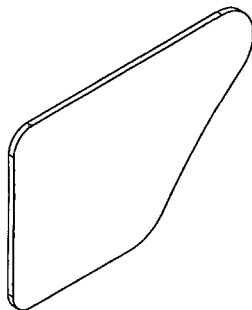

#116178

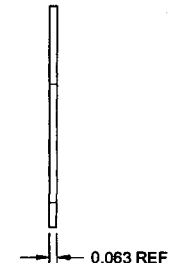





**D4324-3 SUPPORT PLATE**  
(REF. EAGLE DRAWING No. D2046902 P/N EA20469-16)

**NOTES:**

- 1) MATERIAL: AISI 304/316 STAINLESS STEEL SHEET, 0.063 (16 GAUGE) THICK  
ANNEALED  
2B FINISH  
PER MIL-S-5059  
OR AMS-5513 (304)  
OR AMS 5524 (316)  
OR ASTM A240  
OR ASME SA240  
REF DART SPEC. M304S16GA
- 2) FINISH: NONE
- 3) TOLERANCES: PER DART QSI 018 UNLESS OTHERWISE NOTED
- 4) UNITS: INCHES UNLESS OTHERWISE NOTED
- 5) BREAK SHARP EDGES: 0.005 TO 0.010 MAX
- 6) IDENTIFICATION: N/A
- 7) WEIGHT: 0.08 lbs

**RELEASED**  
2011-06-08  
JMM

|  |   |  |              |
|--|---|--|--------------|
| DESIGN   | RF  | <b>DART AEROSPACE LTD</b>              |              |
| DRAWN  | RF  | HAWKESBURY, ONTARIO, CANADA            |              |
| CHECKED  |  | DRAWING NO.<br><b>D4324</b>            | REV. A       |
| MFG. APPR.   |  | TITLE                                  | SHEET 4 OF 5 |
| APPROVED   |  | <b>VRD PARTS</b>                       | SCALE        |
| DE APPR.   |  | NTS                                    |              |
| DATE   | <b>11.01.31</b>   | COPYRIGHT © 2011 BY DART AEROSPACE LTD |              |
| THIS DOCUMENT IS PRIVATE AND CONFIDENTIAL AND IS SUPPLIED ON THE EXPRESS CONDITION THAT IT IS NOT TO BE USED FOR ANY PURPOSE OR COPIED OR COMMUNICATED TO ANY OTHER PERSON WITHOUT WRITTEN PERMISSION FROM DART AEROSPACE LTD. |   |  |              |

DQA: \_\_\_\_\_ Date: \_\_\_\_\_



## WORK ORDER NON-CONFORMANCE / UPDATE

QA Closed: \_\_\_\_\_ Date: \_\_\_\_\_

Work Order update only ☐

|  |  |  |                                      |                                    |                                    |                                      |                                    |                                    |  |                                  |  |                                    |  |                                |                                    |                                    |                                   |  |
|--|--|--|--------------------------------------|------------------------------------|------------------------------------|--------------------------------------|------------------------------------|------------------------------------|--|----------------------------------|--|------------------------------------|--|--------------------------------|------------------------------------|------------------------------------|-----------------------------------|--|
| Work Order: _____<br><br>Part No. _____<br><br>NCR No. _____ | <b>DISPOSITION</b><br><br>Rework <input type="checkbox"/><br>Scrap <input type="checkbox"/><br>Use-as-is <input type="checkbox"/><br>Suspected Unapproved <input type="checkbox"/> | <b>AGAINST DEPARTMENT/PROCESS</b><br><br><table style="width:100%;"> <tr> <td>Skid-tube <input type="checkbox"/></td> <td>Crosstube <input type="checkbox"/></td> <td>Water Jet <input type="checkbox"/></td> <td>Engineering <input type="checkbox"/></td> </tr> <tr> <td>Machining <input type="checkbox"/></td> <td>Small Fab <input type="checkbox"/></td> <td>Prod. Eng. Coord. <input type="checkbox"/></td> <td>Quality <input type="checkbox"/></td> </tr> <tr> <td>Thermoforming <input type="checkbox"/></td> <td>Finishing <input type="checkbox"/></td> <td>Rec/Store/Packaging <input type="checkbox"/></td> <td>Other <input type="checkbox"/></td> </tr> <tr> <td>Large Fab <input type="checkbox"/></td> <td>Composite <input type="checkbox"/></td> <td>Supplier <input type="checkbox"/></td> <td></td> </tr> </table> | Skid-tube <input type="checkbox"/>   | Crosstube <input type="checkbox"/> | Water Jet <input type="checkbox"/> | Engineering <input type="checkbox"/> | Machining <input type="checkbox"/> | Small Fab <input type="checkbox"/> | Prod. Eng. Coord. <input type="checkbox"/> | Quality <input type="checkbox"/> | Thermoforming <input type="checkbox"/> | Finishing <input type="checkbox"/> | Rec/Store/Packaging <input type="checkbox"/> | Other <input type="checkbox"/> | Large Fab <input type="checkbox"/> | Composite <input type="checkbox"/> | Supplier <input type="checkbox"/> |  |
| Skid-tube <input type="checkbox"/>                           | Crosstube <input type="checkbox"/>   | Water Jet <input type="checkbox"/>   | Engineering <input type="checkbox"/> |                                    |                                    |                                      |                                    |                                    |  |                                  |  |                                    |  |                                |                                    |                                    |                                   |  |
| Machining <input type="checkbox"/>                           | Small Fab <input type="checkbox"/>   | Prod. Eng. Coord. <input type="checkbox"/>   | Quality <input type="checkbox"/>     |                                    |                                    |                                      |                                    |                                    |  |                                  |  |                                    |  |                                |                                    |                                    |                                   |  |
| Thermoforming <input type="checkbox"/>                       | Finishing <input type="checkbox"/>   | Rec/Store/Packaging <input type="checkbox"/>   | Other <input type="checkbox"/>       |                                    |                                    |                                      |                                    |                                    |  |                                  |  |                                    |  |                                |                                    |                                    |                                   |  |
| Large Fab <input type="checkbox"/>                           | Composite <input type="checkbox"/>   | Supplier <input type="checkbox"/>  |                                      |                                    |                                    |                                      |                                    |                                    |  |                                  |  |                                    |  |                                |                                    |                                    |                                   |  |

| Root Cause    | Date | Step | Qty | Description of work order update or non-conformance | Initial Chief Eng | Action Description | Sign & Date | Verification | QC Inspector |
|---------------|------|------|-----|---|-------------------|--------------------|-------------|--------------|--------------|
| Design        |      |      |     |   |                   |                    |             |              |              |
| Doc/Data      |      |      |     |   |                   |                    |             |              |              |
| Equip/Tooling |      |      |     |   |                   |                    |             |              |              |
| Handling/Pre  |      |      |     |   |                   |                    |             |              |              |
| Material      |      |      |     |   |                   |                    |             |              |              |
| Operator      |      |      |     |   |                   |                    |             |              |              |
| Offset/Setup  |      |      |     |   |                   |                    |             |              |              |
| Process       |      |      |     |   |                   |                    |             |              |              |
| Supplier      |      |      |     |   |                   |                    |             |              |              |
| Training      |      |      |     |   |                   |                    |             |              |              |
| Transport     |      |      |     |   |                   |                    |             |              |              |
| Unapproved    |      |      |     |   |                   |                    |             |              |              |

### FAULT CATEGORY

|  |  |   |  |
|--|--|---|--|
| <b>Landing Gear</b><br><input type="checkbox"/> Bending<br><input type="checkbox"/> Centre Not Concentric<br><input type="checkbox"/> Cracks<br><input type="checkbox"/> Crimp/Kink/Ripple/Wave<br><input type="checkbox"/> Cuffs<br><input type="checkbox"/> Crushing<br><input type="checkbox"/> Heat Treat<br><input type="checkbox"/> Inspection Strip in Tube<br><input type="checkbox"/> Marks/Chatter<br><input type="checkbox"/> Turning Sequence<br><input type="checkbox"/> Wave/Twist in Tube | <b>General</b><br><input type="checkbox"/> Bend<br><input type="checkbox"/> BOM/Route<br><input type="checkbox"/> Broken/Damage/Defect<br><input type="checkbox"/> Burrs<br><input type="checkbox"/> Contamination<br><input type="checkbox"/> Countersink<br><input type="checkbox"/> Cut Too Short<br><input type="checkbox"/> Drawing<br><input type="checkbox"/> Drill Holes<br><input type="checkbox"/> Finish<br><input type="checkbox"/> Fit/Function | <input type="checkbox"/> Folio/Program<br><input type="checkbox"/> Grain<br><input type="checkbox"/> Hardware<br><input type="checkbox"/> Inspection Incomplete/Unqualified<br><input type="checkbox"/> Instructions Incomplete/Unclear<br><input type="checkbox"/> Misaligned/off center<br><input type="checkbox"/> Mislabeled<br><input type="checkbox"/> Misread<br><input type="checkbox"/> Off-set<br><input type="checkbox"/> Out of Calibration<br><input type="checkbox"/> Out of Sequence | <input type="checkbox"/> Outside Dimensions<br><input type="checkbox"/> Over/Under tolerance<br><input type="checkbox"/> Part Incorrect<br><input type="checkbox"/> Part Lost/Missing<br><input type="checkbox"/> Part Moved<br><input type="checkbox"/> Positioned Wrong<br><input type="checkbox"/> Power Loss/Surge<br><br><input type="checkbox"/> Pressure/Forced Set-up<br><input type="checkbox"/> Temperature/Cure<br><input type="checkbox"/> Weld<br><input type="checkbox"/> Wrong Stock Pulled<br><input type="checkbox"/> Other |
|--|--|---|--|

8

7

6



5

4

3

2


1

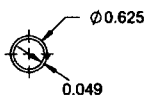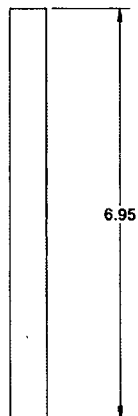

**D4324-5 TUBE**  
(REF. EAGLE DRAWING No. D2046902 P/N EA20469-16)

**NOTES:**

- 1) MATERIAL: AISI 304/316 STAINLESS STEEL ROUND TUBING  
PER ASTM A213 OR ASME SA213 OR ASTM A269  
REF DART SPEC. M304TR0.625W.049 & M304TR0.75W.049
- 2) FINISH: NONE
- 3) TOLERANCES: PER DART QSI 018 UNLESS OTHERWISE NOTED
- 4) UNITS: INCHES UNLESS OTHERWISE NOTED
- 5) BREAK SHARP EDGES: 0.005 TO 0.010 MAX
- 6) IDENTIFICATION: N/A
- 7) WEIGHT: 0.18 lbs

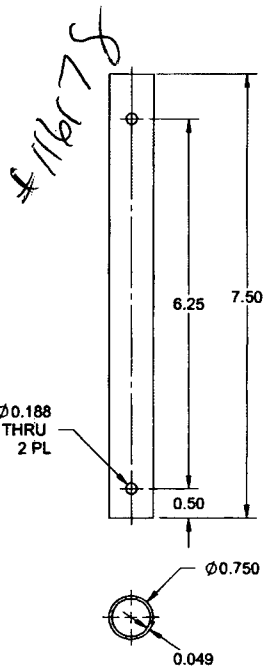

**D4324-7 TUBE**  
(REF. EAGLE DRAWING No. D2046902 P/N EA20469-16)

**RELEASED**  
2011-04-06

|            |                    |  |              |
|------------|--------------------|--|--------------|
| DESIGN     | RF                 | <b>DART AEROSPACE LTD</b><br>HAWKESBURY, ONTARIO, CANADA   |              |
| DRAWN      | RF                 |  |              |
| CHECKED    | <i>[Signature]</i> | DRAWING NO.  | REV. A       |
| MFG. APPR. | <i>[Signature]</i> | <b>D4324</b>   | SHEET 5 OF 5 |
| APPROVED   | <i>[Signature]</i> | TITLE  | SCALE        |
| DE APPR.   | <i>[Signature]</i> | <b>VRD PARTS</b>   | NTS          |
| DATE       | 11.01.31           | <small>COPYRIGHT © 2011 BY DART AEROSPACE LTD<br/>THIS DOCUMENT IS PRIVATE AND CONFIDENTIAL AND IS SUPPLIED ON THE EXPRESS CONDITION THAT IT IS<br/>NOT TO BE USED FOR ANY PURPOSE OR COPIED OR COMMUNICATED TO ANY OTHER PERSON WITHOUT<br/>WRITTEN PERMISSION FROM DART AEROSPACE LTD.</small> |              |

DQA: \_\_\_\_\_ Date: \_\_\_\_\_



## WORK ORDER NON-CONFORMANCE / UPDATE

QA Closed: \_\_\_\_\_ Date: \_\_\_\_\_

Work Order update only ☐

|  |  |  |                                      |                                    |                                    |                                      |                                    |                                    |  |                                  |  |                                    |  |                                |                                    |                                    |                                   |  |
|--|--|--|--------------------------------------|------------------------------------|------------------------------------|--------------------------------------|------------------------------------|------------------------------------|--|----------------------------------|--|------------------------------------|--|--------------------------------|------------------------------------|------------------------------------|-----------------------------------|--|
| Work Order: _____<br><br>Part No. _____<br><br>NCR No. _____ | <b>DISPOSITION</b><br><br>Rework <input type="checkbox"/><br>Scrap <input type="checkbox"/><br>Use-as-is <input type="checkbox"/><br>Suspected Unapproved <input type="checkbox"/> | <b>AGAINST DEPARTMENT/PROCESS</b><br><br><table style="width:100%;"> <tr> <td>Skid-tube <input type="checkbox"/></td> <td>Crosstube <input type="checkbox"/></td> <td>Water Jet <input type="checkbox"/></td> <td>Engineering <input type="checkbox"/></td> </tr> <tr> <td>Machining <input type="checkbox"/></td> <td>Small Fab <input type="checkbox"/></td> <td>Prod. Eng. Coord. <input type="checkbox"/></td> <td>Quality <input type="checkbox"/></td> </tr> <tr> <td>Thermoforming <input type="checkbox"/></td> <td>Finishing <input type="checkbox"/></td> <td>Rec/Store/Packaging <input type="checkbox"/></td> <td>Other <input type="checkbox"/></td> </tr> <tr> <td>Large Fab <input type="checkbox"/></td> <td>Composite <input type="checkbox"/></td> <td>Supplier <input type="checkbox"/></td> <td></td> </tr> </table> | Skid-tube <input type="checkbox"/>   | Crosstube <input type="checkbox"/> | Water Jet <input type="checkbox"/> | Engineering <input type="checkbox"/> | Machining <input type="checkbox"/> | Small Fab <input type="checkbox"/> | Prod. Eng. Coord. <input type="checkbox"/> | Quality <input type="checkbox"/> | Thermoforming <input type="checkbox"/> | Finishing <input type="checkbox"/> | Rec/Store/Packaging <input type="checkbox"/> | Other <input type="checkbox"/> | Large Fab <input type="checkbox"/> | Composite <input type="checkbox"/> | Supplier <input type="checkbox"/> |  |
| Skid-tube <input type="checkbox"/>                           | Crosstube <input type="checkbox"/>   | Water Jet <input type="checkbox"/>   | Engineering <input type="checkbox"/> |                                    |                                    |                                      |                                    |                                    |  |                                  |  |                                    |  |                                |                                    |                                    |                                   |  |
| Machining <input type="checkbox"/>                           | Small Fab <input type="checkbox"/>   | Prod. Eng. Coord. <input type="checkbox"/>   | Quality <input type="checkbox"/>     |                                    |                                    |                                      |                                    |                                    |  |                                  |  |                                    |  |                                |                                    |                                    |                                   |  |
| Thermoforming <input type="checkbox"/>                       | Finishing <input type="checkbox"/>   | Rec/Store/Packaging <input type="checkbox"/>   | Other <input type="checkbox"/>       |                                    |                                    |                                      |                                    |                                    |  |                                  |  |                                    |  |                                |                                    |                                    |                                   |  |
| Large Fab <input type="checkbox"/>                           | Composite <input type="checkbox"/>   | Supplier <input type="checkbox"/>  |                                      |                                    |                                    |                                      |                                    |                                    |  |                                  |  |                                    |  |                                |                                    |                                    |                                   |  |

| Root Cause    | Date | Step | Qty | Description of work order update or non-conformance | Initial Chief Eng | Action Description | Sign & Date | Verification | QC Inspector |
|---------------|------|------|-----|---|-------------------|--------------------|-------------|--------------|--------------|
| Design        |      |      |     |   |                   |                    |             |              |              |
| Doc/Data      |      |      |     |   |                   |                    |             |              |              |
| Equip/Tooling |      |      |     |   |                   |                    |             |              |              |
| Handling/Pre  |      |      |     |   |                   |                    |             |              |              |
| Material      |      |      |     |   |                   |                    |             |              |              |
| Operator      |      |      |     |   |                   |                    |             |              |              |
| Offset/Setup  |      |      |     |   |                   |                    |             |              |              |
| Process       |      |      |     |   |                   |                    |             |              |              |
| Supplier      |      |      |     |   |                   |                    |             |              |              |
| Training      |      |      |     |   |                   |                    |             |              |              |
| Transport     |      |      |     |   |                   |                    |             |              |              |
| Unapproved    |      |      |     |   |                   |                    |             |              |              |

### FAULT CATEGORY

|  |  |   |  |
|--|--|---|--|
| <b>Landing Gear</b><br><input type="checkbox"/> Bending<br><input type="checkbox"/> Centre Not Concentric<br><input type="checkbox"/> Cracks<br><input type="checkbox"/> Crimp/Kink/Ripple/Wave<br><input type="checkbox"/> Cuffs<br><input type="checkbox"/> Crushing<br><input type="checkbox"/> Heat Treat<br><input type="checkbox"/> Inspection Strip in Tube<br><input type="checkbox"/> Marks/Chatter<br><input type="checkbox"/> Turning Sequence<br><input type="checkbox"/> Wave/Twist in Tube | <b>General</b><br><input type="checkbox"/> Bend<br><input type="checkbox"/> BOM/Route<br><input type="checkbox"/> Broken/Damage/Defect<br><input type="checkbox"/> Burrs<br><input type="checkbox"/> Contamination<br><input type="checkbox"/> Countersink<br><input type="checkbox"/> Cut Too Short<br><input type="checkbox"/> Drawing<br><input type="checkbox"/> Drill Holes<br><input type="checkbox"/> Finish<br><input type="checkbox"/> Fit/Function | <input type="checkbox"/> Folio/Program<br><input type="checkbox"/> Grain<br><input type="checkbox"/> Hardware<br><input type="checkbox"/> Inspection Incomplete/Unqualified<br><input type="checkbox"/> Instructions Incomplete/Unclear<br><input type="checkbox"/> Misaligned/off center<br><input type="checkbox"/> Mislabeled<br><input type="checkbox"/> Misread<br><input type="checkbox"/> Off-set<br><input type="checkbox"/> Out of Calibration<br><input type="checkbox"/> Out of Sequence | <input type="checkbox"/> Outside Dimensions<br><input type="checkbox"/> Over/Under tolerance<br><input type="checkbox"/> Part Incorrect<br><input type="checkbox"/> Part Lost/Missing<br><input type="checkbox"/> Part Moved<br><input type="checkbox"/> Positioned Wrong<br><input type="checkbox"/> Power Loss/Surge<br><br><input type="checkbox"/> Pressure/Forced<br><input type="checkbox"/> Set-up<br><input type="checkbox"/> Temperature/Cure<br><input type="checkbox"/> Weld<br><input type="checkbox"/> Wrong Stock Pulled<br><br><input type="checkbox"/> Other |
|--|--|---|--|